


Park at Jennings Lodge Campus

Proposed Site Improvements

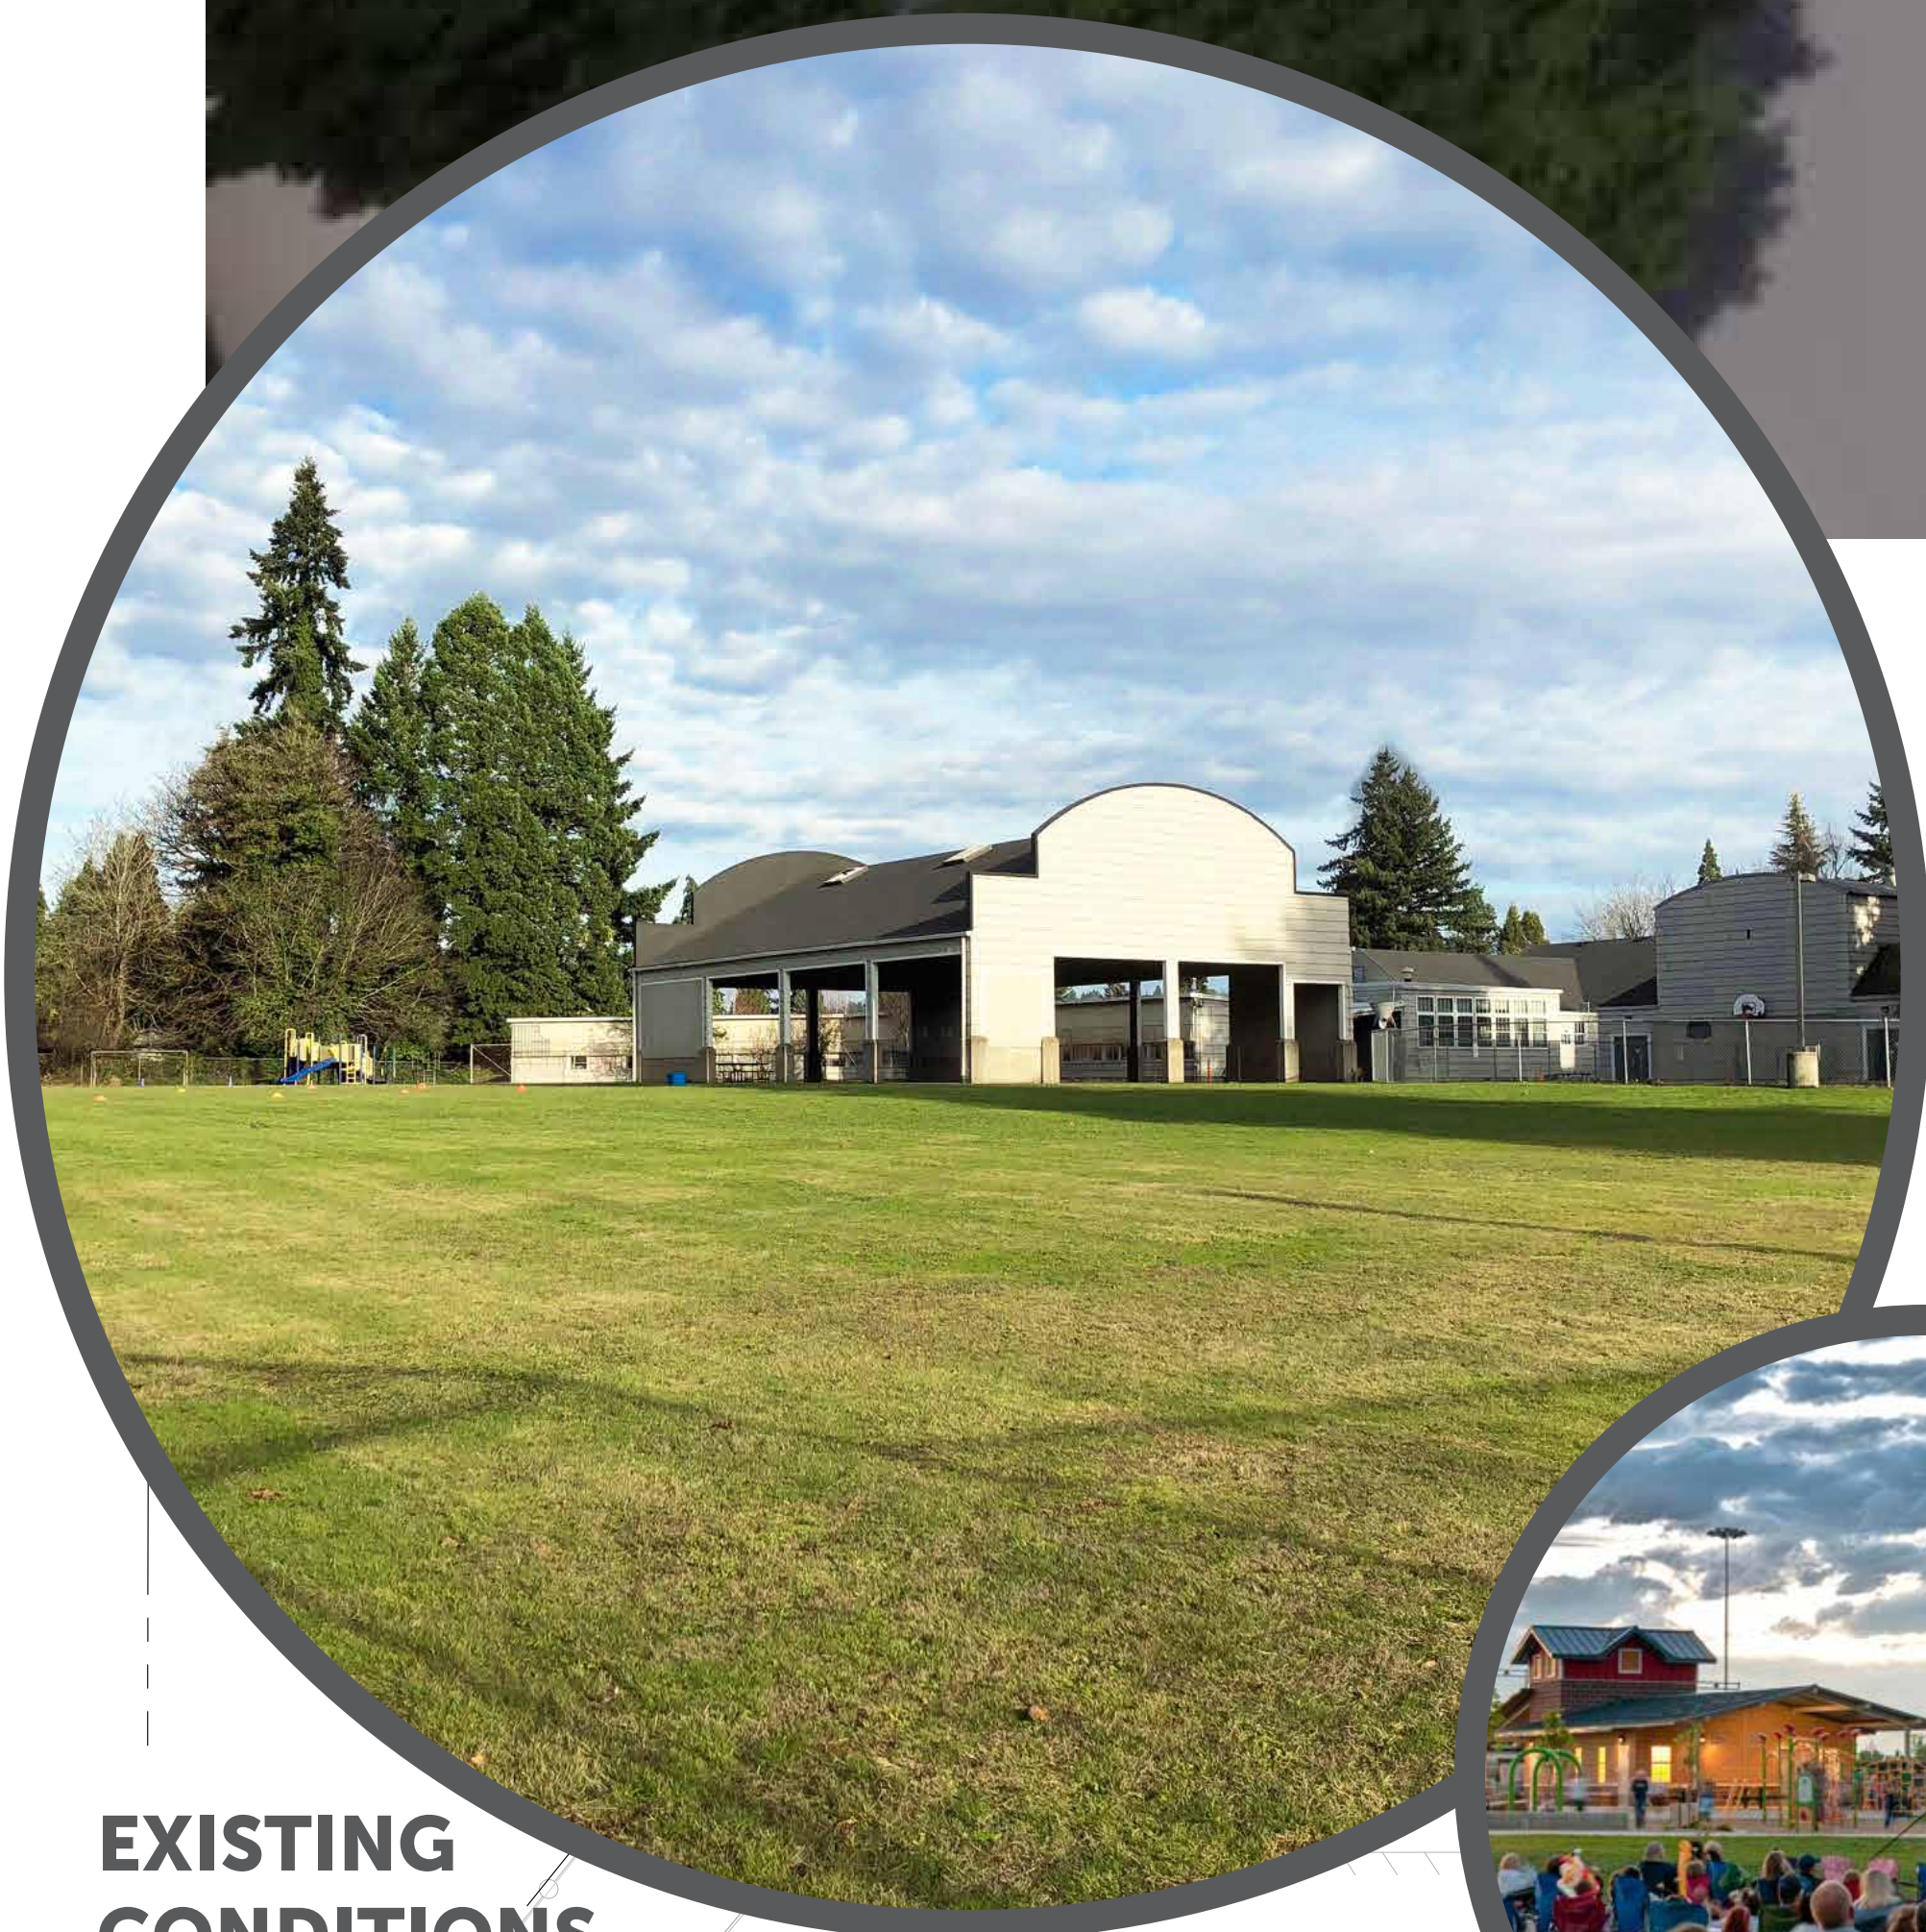

EXISTING
CONDITIONS



FLEXIBLE LAWN



ASPHALT
PATHWAYS



SEASONAL
TOILETS

REFERENCE NOTES SCHEDULE


CODE	DESCRIPTION	DETAIL
1	ASPHALT PATH	1/L5.10
2	CONCRETE PAVING	2/L5.10
3	PLAY TILE SURFACING, PURCHASED AND CONTRACTED SEPARATELY BY OWNER, SEE SPECS	5/L5.12
4	PLAY TURF SURFACING, PURCHASED AND CONTRACTED SEPARATELY BY OWNER, SEE SPECS	3/L5.12
5	SEEDED LAWN WITH SOIL AMENDMENTS	8/L5.13
6	NATIVE MEADOW, SEE PLANTING PLAN L1.32	
7	TREE WELL WITH RIVER COBBLE	5/L5.10
8	BOULDER, TYP., 3'-6" W. & HT. SEE SPECS	3/L5.11
9	BENCH, TYP. OF 10, SEE SPECS.	
10	TABLE, TYP. OF 3, SEE SPECS.	
11	PREP. CLEAN AND PAINT EXISTING ASPHALT AS SHOWN. SEE PAINT COLOR SCHEDULE L1.20	
12	PLAYGROUND FENCE	7/L5.10
13	PLAYGROUND GATE	8/L5.10
14	STORMWATER PLANTING AREA, SEE PLANT SCHEDULE L0.01	
15	EXISTING COVERED STRUCTURE	
16	BIKE RACK, OFCI, SURFACE MOUNT, TYP. OF 2, SEE SPECS	
17	PARK SIGN, OFCI	
18	REMOVABLE BOLLARD, TYP. OF 5, SEE SPECS.	
19	WASTE RECEPTACLE, TYPICAL, SEE SPECS	
20	CONCRETE SEATING PLINTH WITH INTEGRAL COLOR, SEE SPECS	5/L5.10
21	TABLE TENNIS, OFCI, ANCHOR PER MANUFACTURER'S RECOMMENDATIONS, SEE SPECS.	
22	CHAIRS, SEE SPECS, ANCHOR PER MANUFACTURER'S RECOMMENDATIONS, SEE SPECS.	
23	FENCE, MATCH ADJACENT, PRIVACY FENCING AROUND TRASH ENCLOSURE, MATCH TO EXISTING FENCE.	
24	INT. FENCE, SEE SPECS	
25	INT. FENCE, SEE SPECS	



MEADOW



STORMWATER
PLANTING AREA

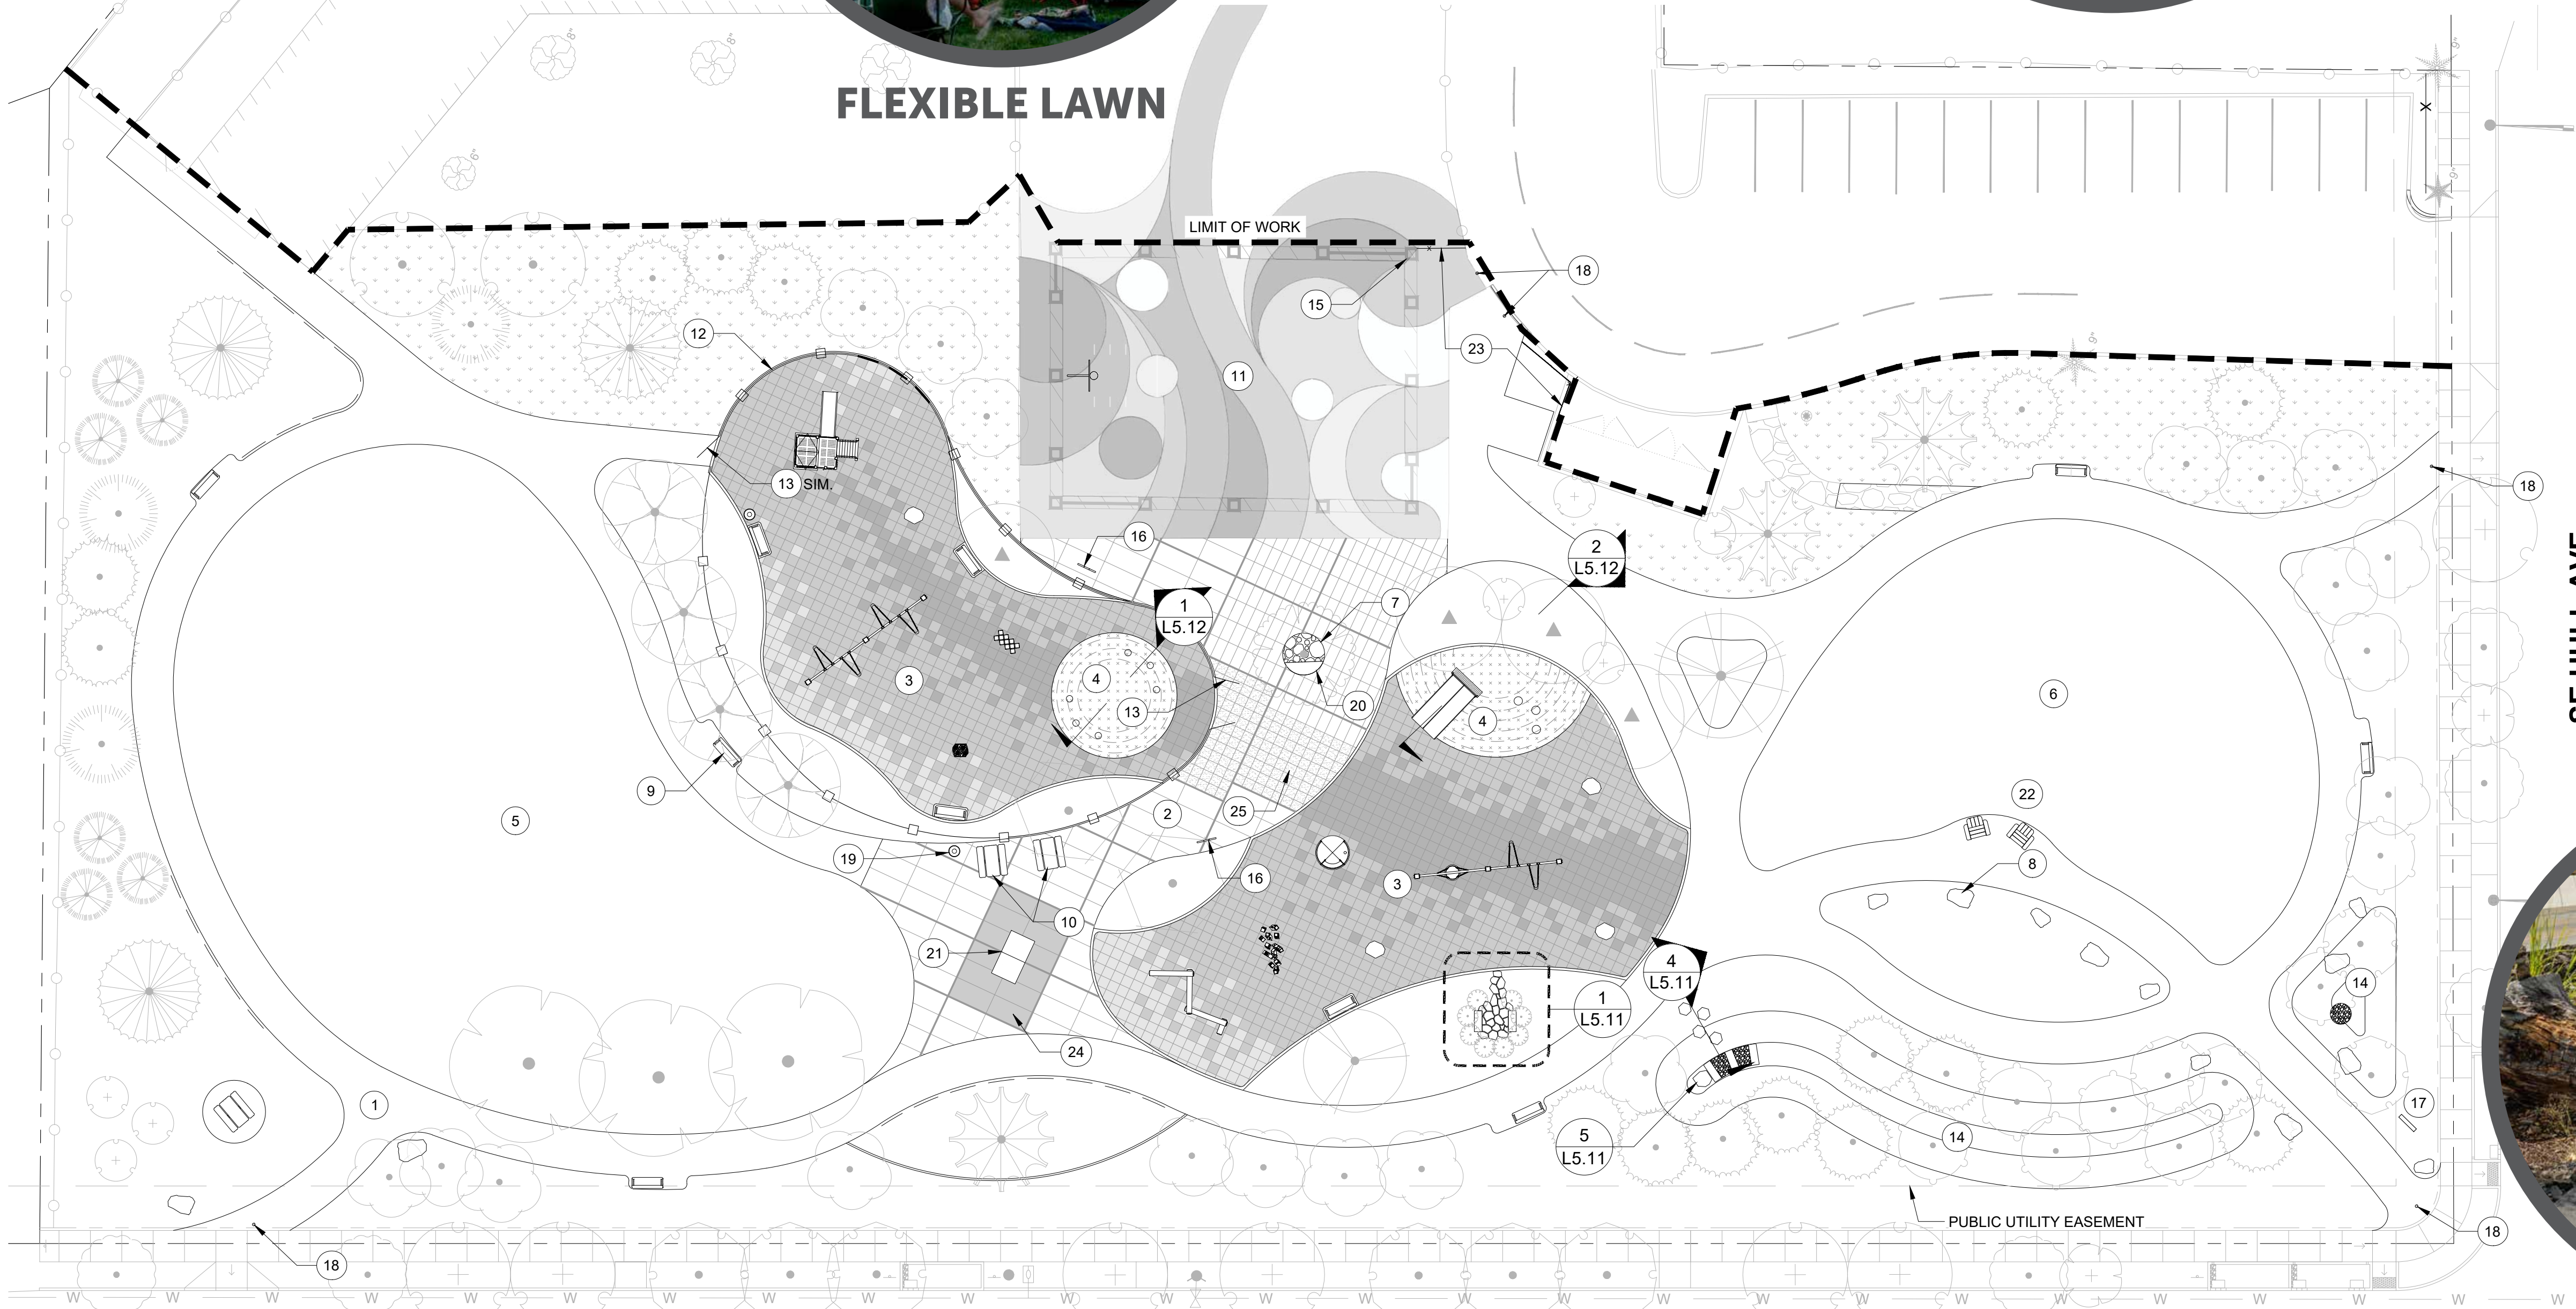

Park at Jennings Lodge Campus

Proposed Playground Improvements

